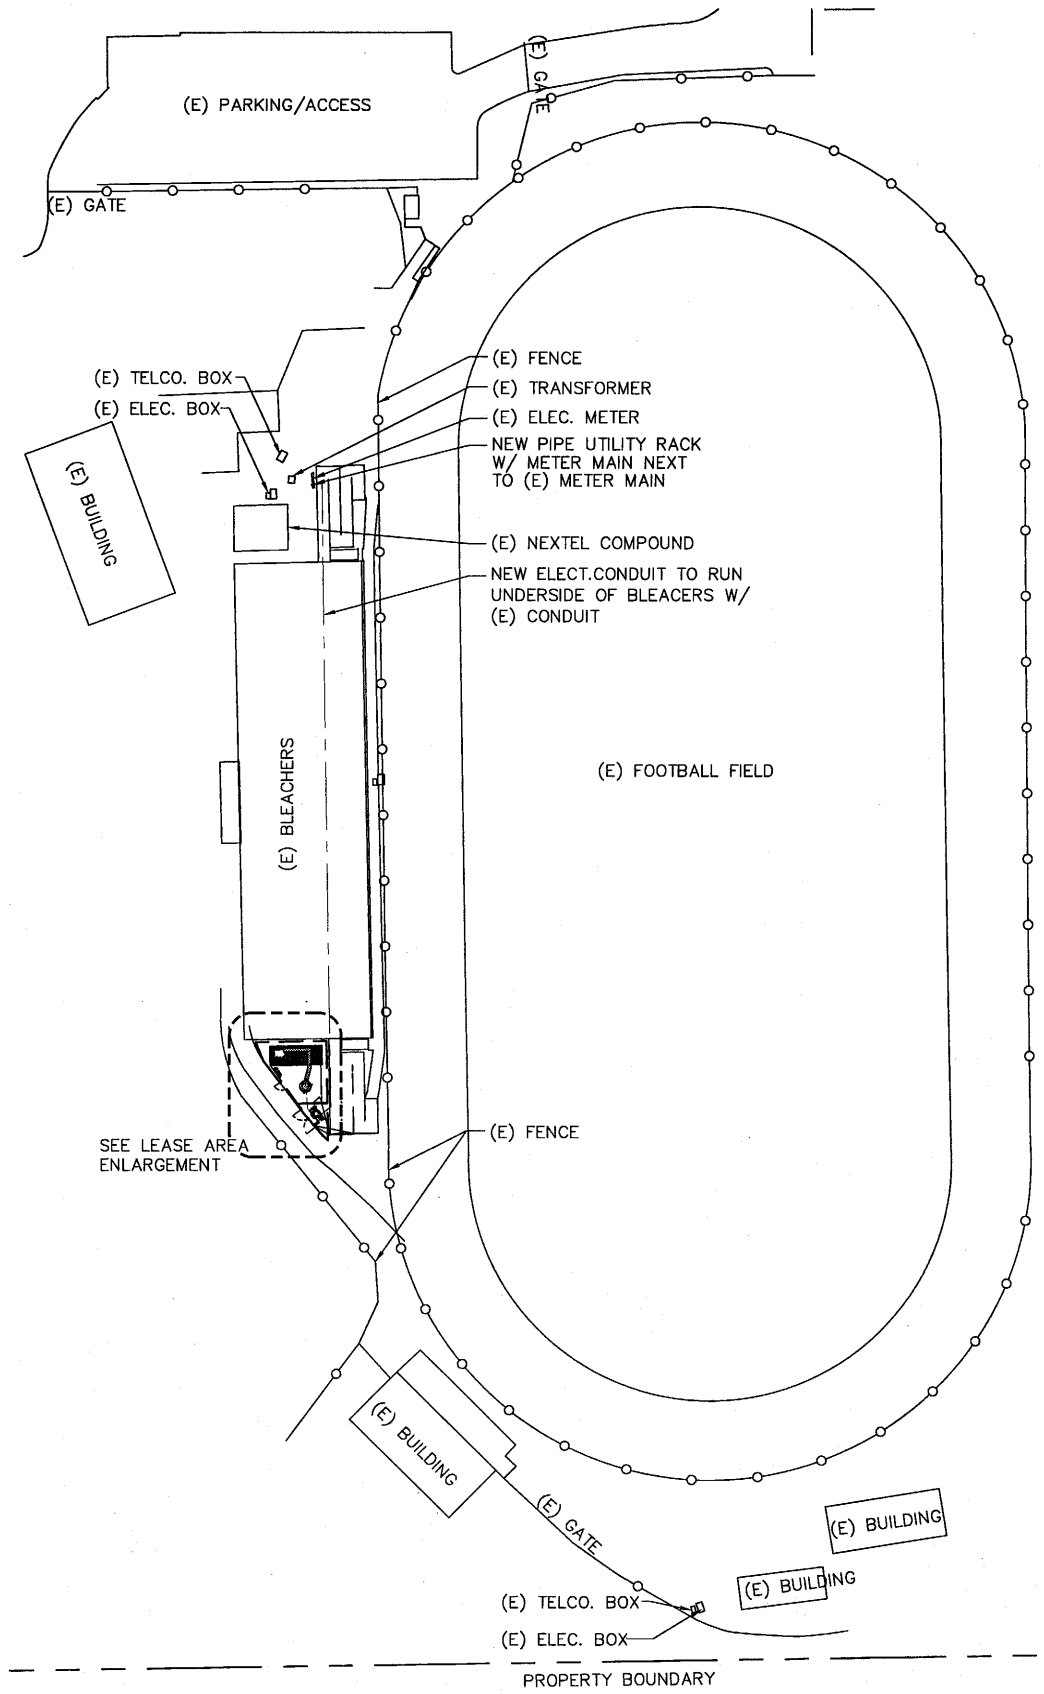

ENLARGED SITE PLAN

0 20' 40' 80' 120'

SCALE 1"= 40'-0"

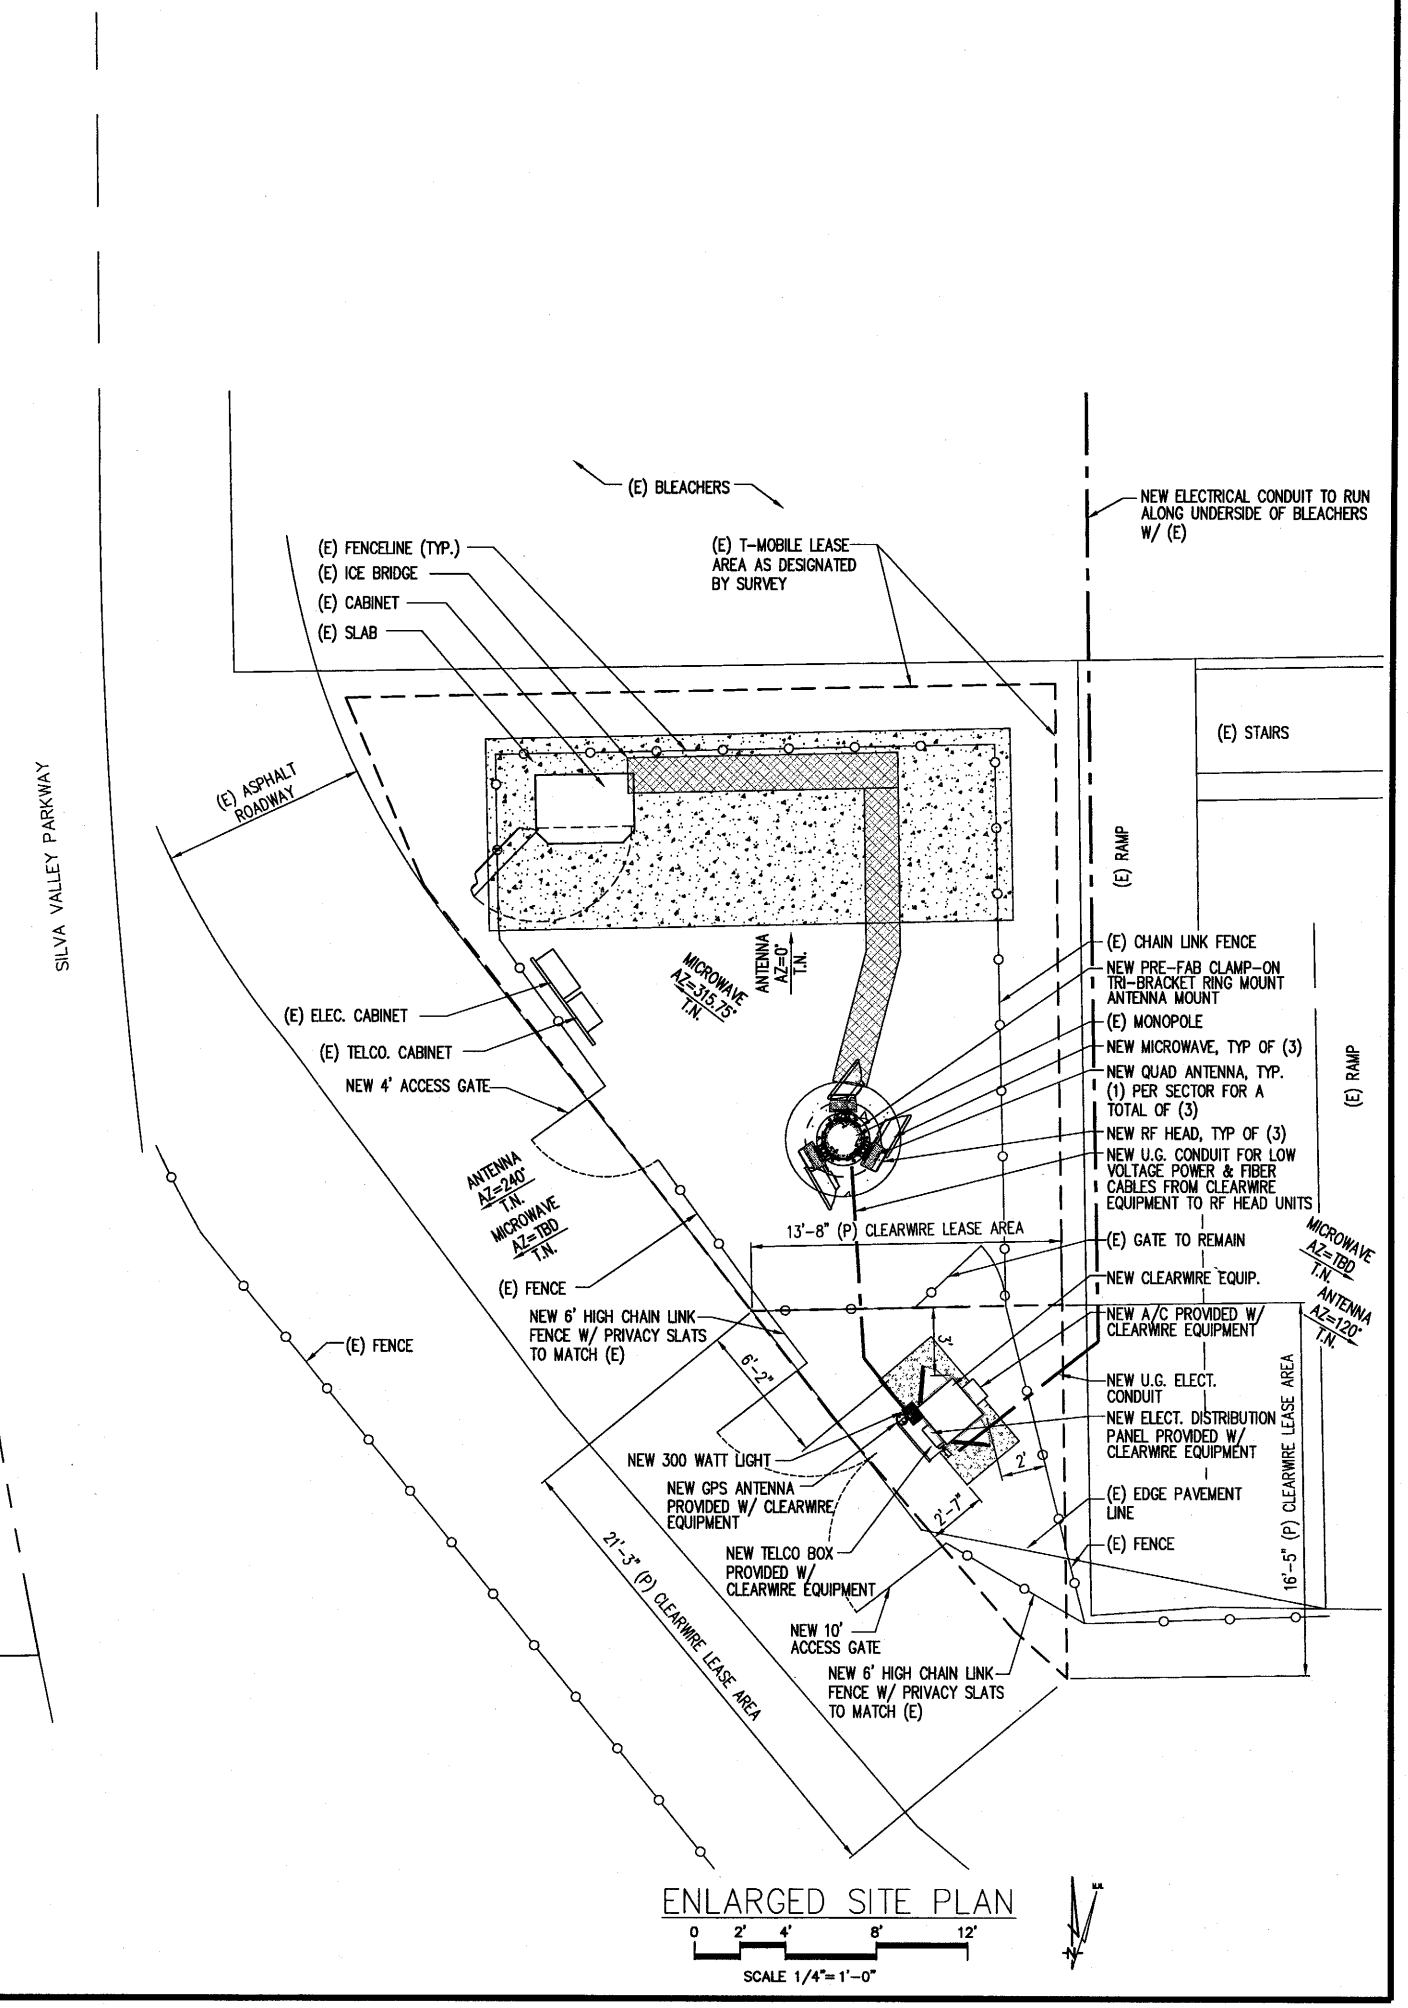

ENLARGED SITE PLAN

0 2' 4' 8' 12'

SCALE 1/4"= 1'-0"

PROPRIETARY INFORMATION

THE INFORMATION CONTAINED IN THIS SET OF DRAWINGS IS PROPRIETARY BY NATURE. ANY USE OR DISCLOSURE OTHER THAN THAT WHICH RELATES TO CLEARWIRE IS STRICTLY PROHIBITED

CLIENT:

clearwire
wireless broadband
4400 CARILLON POINT
KIRKLAND, WA 98033

PROJECT INFORMATION:

SITE #: CA-SAC0687A
SITE NAME: OAKRIDGE HIGH SCHOOL
1120 HARVARD WAY
PLACERVILLE, CA. 95667

REV:	DATE:	DESCRIPTION:	BY:
1	8-21-09	90% ZONING DOC'S	SAD
2	8-31-09	100% ZONING DOC'S	JMR

COORDINATING ENGINEER:

Peek Site-Com
853 Lincoln Way, Suite 106
Auburn, California 95603
Phone (530) 885-6160
E-Mail info@peeksitecom.com

SEAL:

REGISTERED PROFESSIONAL ENGINEER
CURTIS OLIVEIRA
NO. C 33407
EXP. 06/30/10
CIVIL
STATE OF CALIFORNIA

DRAWN BY:	CHK.:	APV.:
SAD	...	...

SHEET TITLE:

SITE PLAN

SHEET NUMBER:	REVISION:
A-1	0